KEY NOTES - PLAN

01	LANDSCAPE AREA. REFER TO LANDSCAPE AND LANDSCAPE DRAWINGS.
02	CONCRETE PATIO. 5" THICK CONCRETE WITH 6X6-W1.4 XW1.4 WWF OVER MIN. 6" COMPACTED GRANULAR FILL. PROVIDE 12" THICKENED EDGE AT PERIMETER. REFER TO LANDSCAPE PLANS
03	CONCRETE SIDEWALK. REFER TO LANDSCAPE PLANS
04	CONTROL JOINT
05	STEEL RAILING. SEE DETAIL 2/A-100

1 A-101.00 KEY NOTES

SCALE: N.T.S

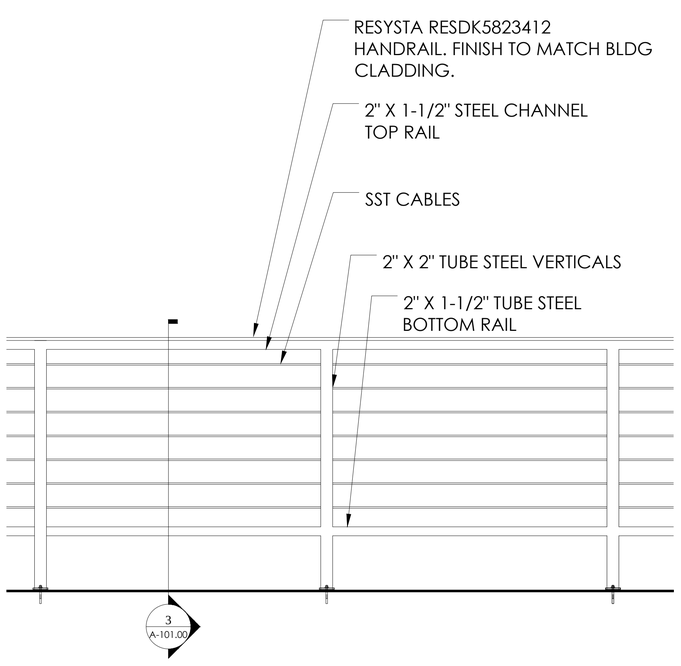

2 A-101.00 ELEVATION

SCALE: 1" = 1'-0"

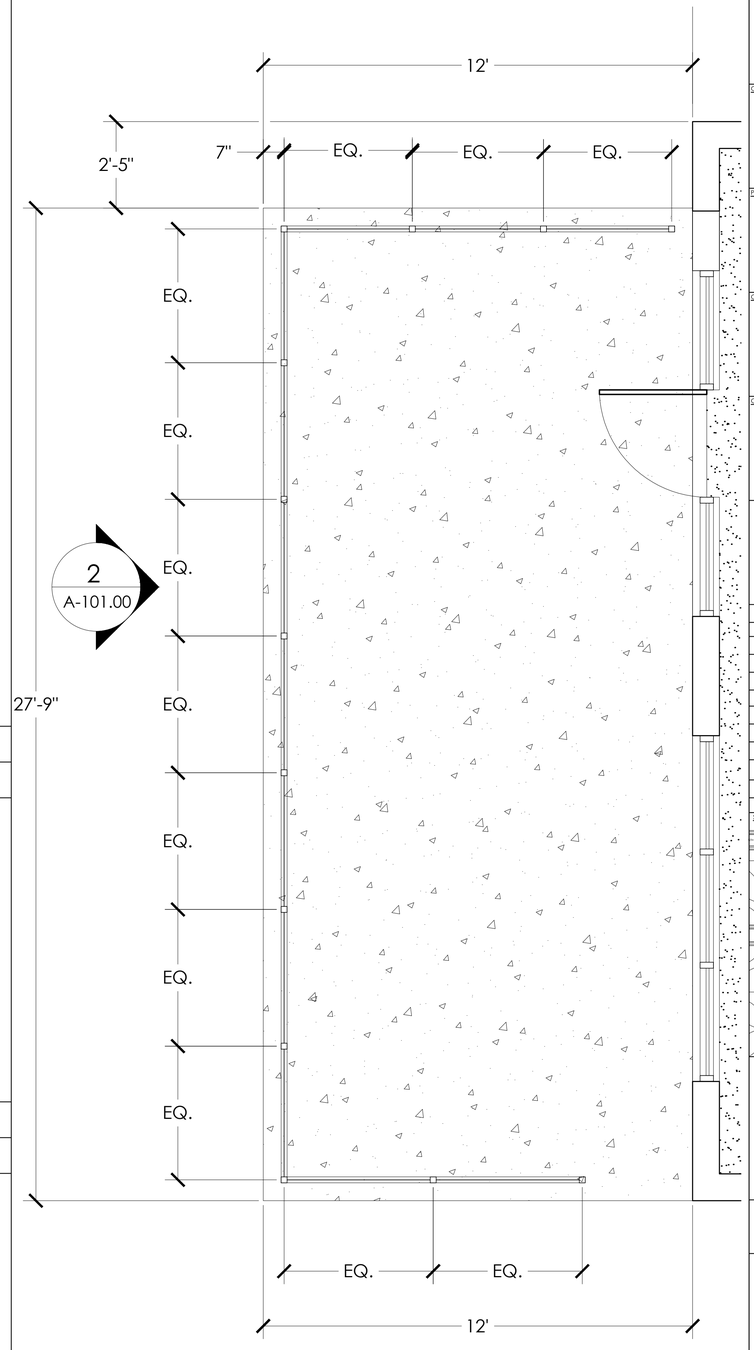

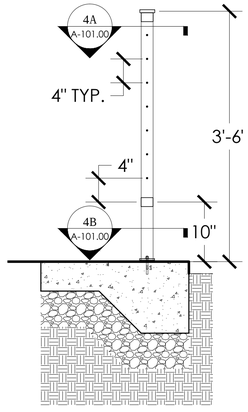

3 A-101.00 NOT USED

SCALE: 1" = 1'-0"

ALL CONNECTIONS ARE WELDED EXCEPT BASE ATTACHMENT. ALL WELDS TO BE CONTINUOUS AND GROUND SMOOTH. ANY GAPS TO BE FILLED.

PAINT RAILING COLOR BLACK.

4A A-101.00 SECTION AND DETAILS

SCALE: 1" = 1'-0"

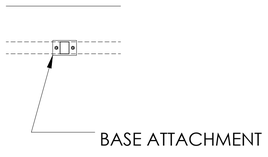

4B A-101.00 SECTION AND DETAILS

SCALE: 1" = 1'-0"

5 A-101.00 ENLARGED PATIO PLAN

SCALE: 1/2" = 1'-0"

DESIGN FIRM:
Ndengu Design, LLC.
1 Avenue C - Suite 100
Hudson City,Bayonne County,
New Jersey 07002-3620
T:(000) 000-0000
F: (000) 000-0000
E: info@ndengudesign.com
W: ndengudesign.com

CLIENT:
Buyachi Ndengu Properties, LLC.
1 Avenue C - Suite 600
Hudson City, Bayonne County,
New Jersey 07002-3620
Tel:(973) 668-6440
Fax: (000) 000-0000
E:info@ndengu.com
W: ndengudesign.com

PROJECT:
Crossing Coffee
&
Tea House
1010 9th Street
Hudson Crossing
Hudson City, Bayonne County,
New Jersey 07002-3620

CONSULTANT:

CONSULTANT:

Notice:
Do not scale drawings.
Contractor is responsible for verifying dimensions and details in the field. Report any discrepancies.

SITE PLAN:

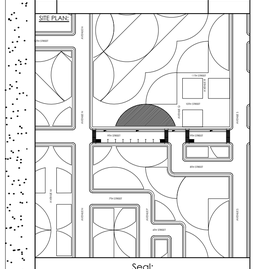

Seal:

Scale:

Drawn By: BN

Date: 00/00/00

Checked By:

ENLARGED PATIO PLAN

Project No.
12002.00

DWG File Name
A-100.02.dwg

A102.00

Sheet - of Sheets

Copyright © 2020 by NdenguDesign
All Rights Reserved